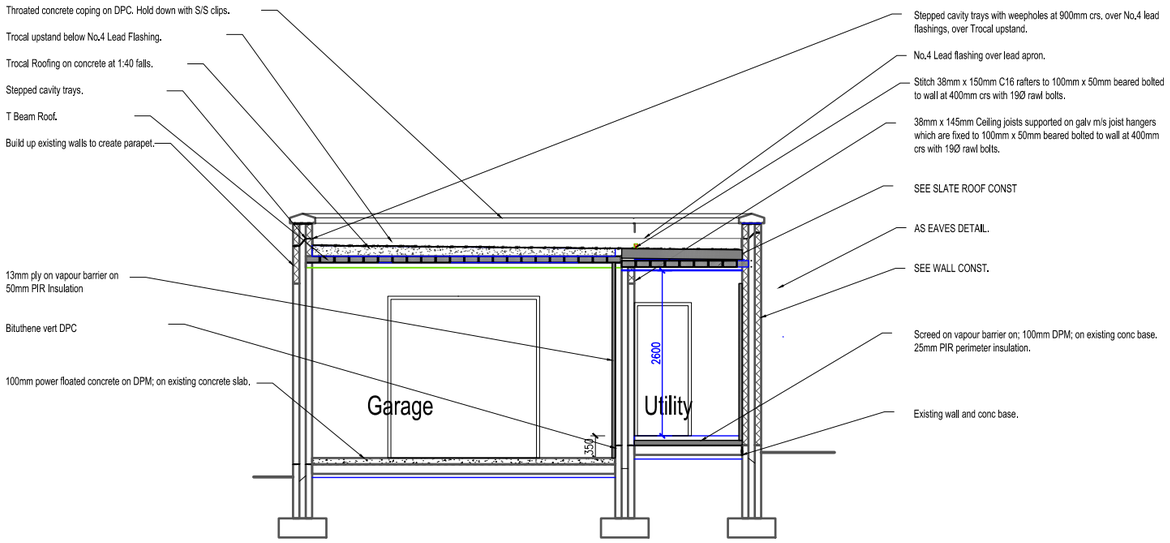

Section W.W.

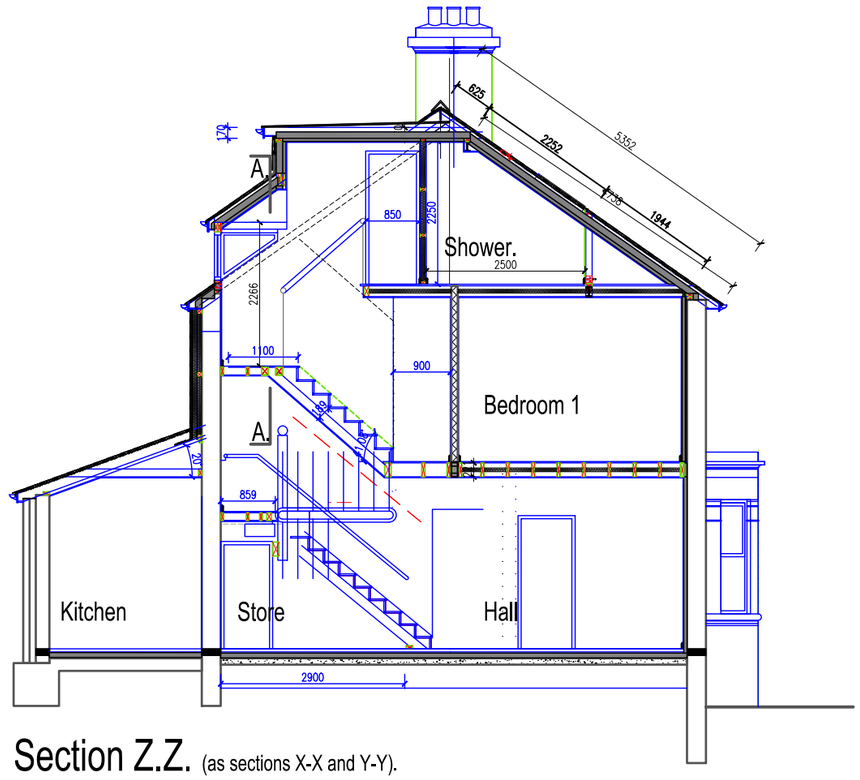

Section Z.Z. (as sections X-X and Y-Y).

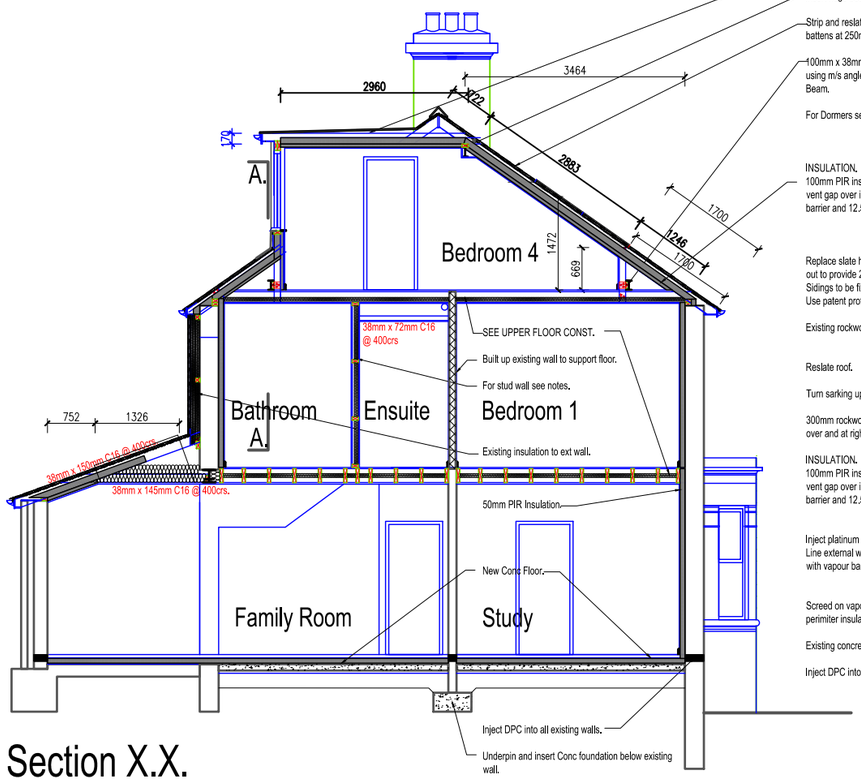

Section X.X.

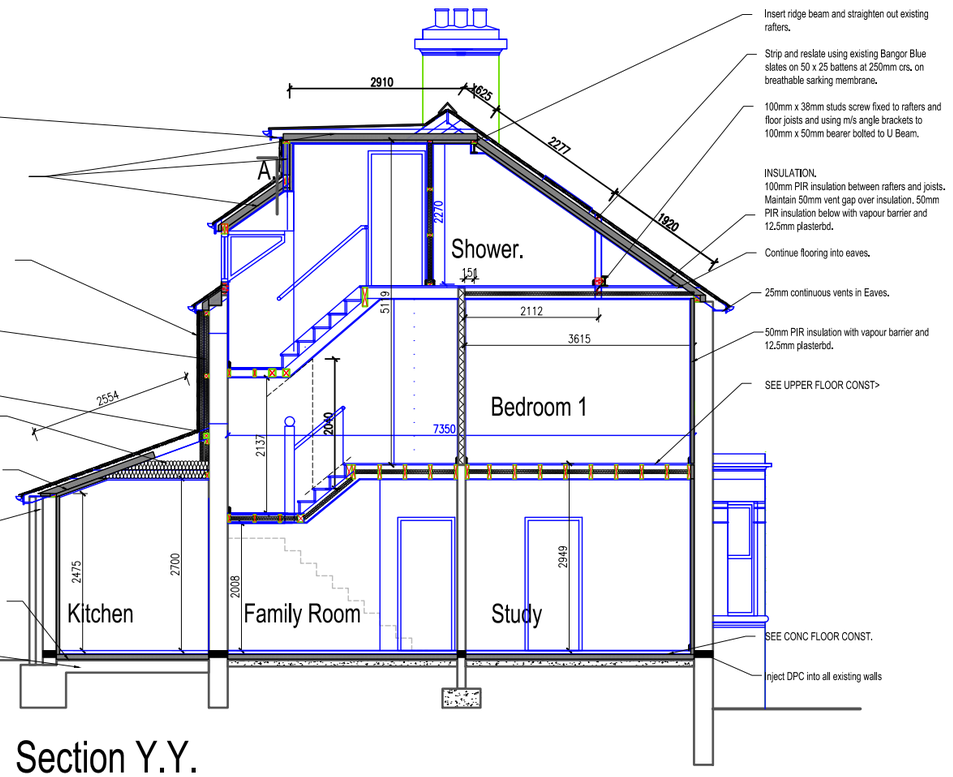

Section Y.Y.

A.L.D.A. Architects

537 Antrim Road, Belfast BT15 3BU.
Tel - 02890-778090
- 02893 353052
Fax - 02890-776457
e-mail alan@belfast-architects.co.uk

CONSULTANTS

Client
A.& R.E. Warren
24 Glenburn Park

General Notes

Project.
24 Glenburn Park
Belfast
Co. Antrim
BT15 3BU

PROJECT NO:	C-04-11
DWG Ref:	E-2
DRAWN BY:	A.W.
CHK'D BY:	A.W.
COPYRIGHT:	A.L.D.A. Architects

24 Glenburn Park
Sections

Date: Dec-22
Sheet Number: E-2
Revision:
Scale: 1:50
Sheet size: A1

Revision

No.	DATE	DESCRIPTION
A	A	A