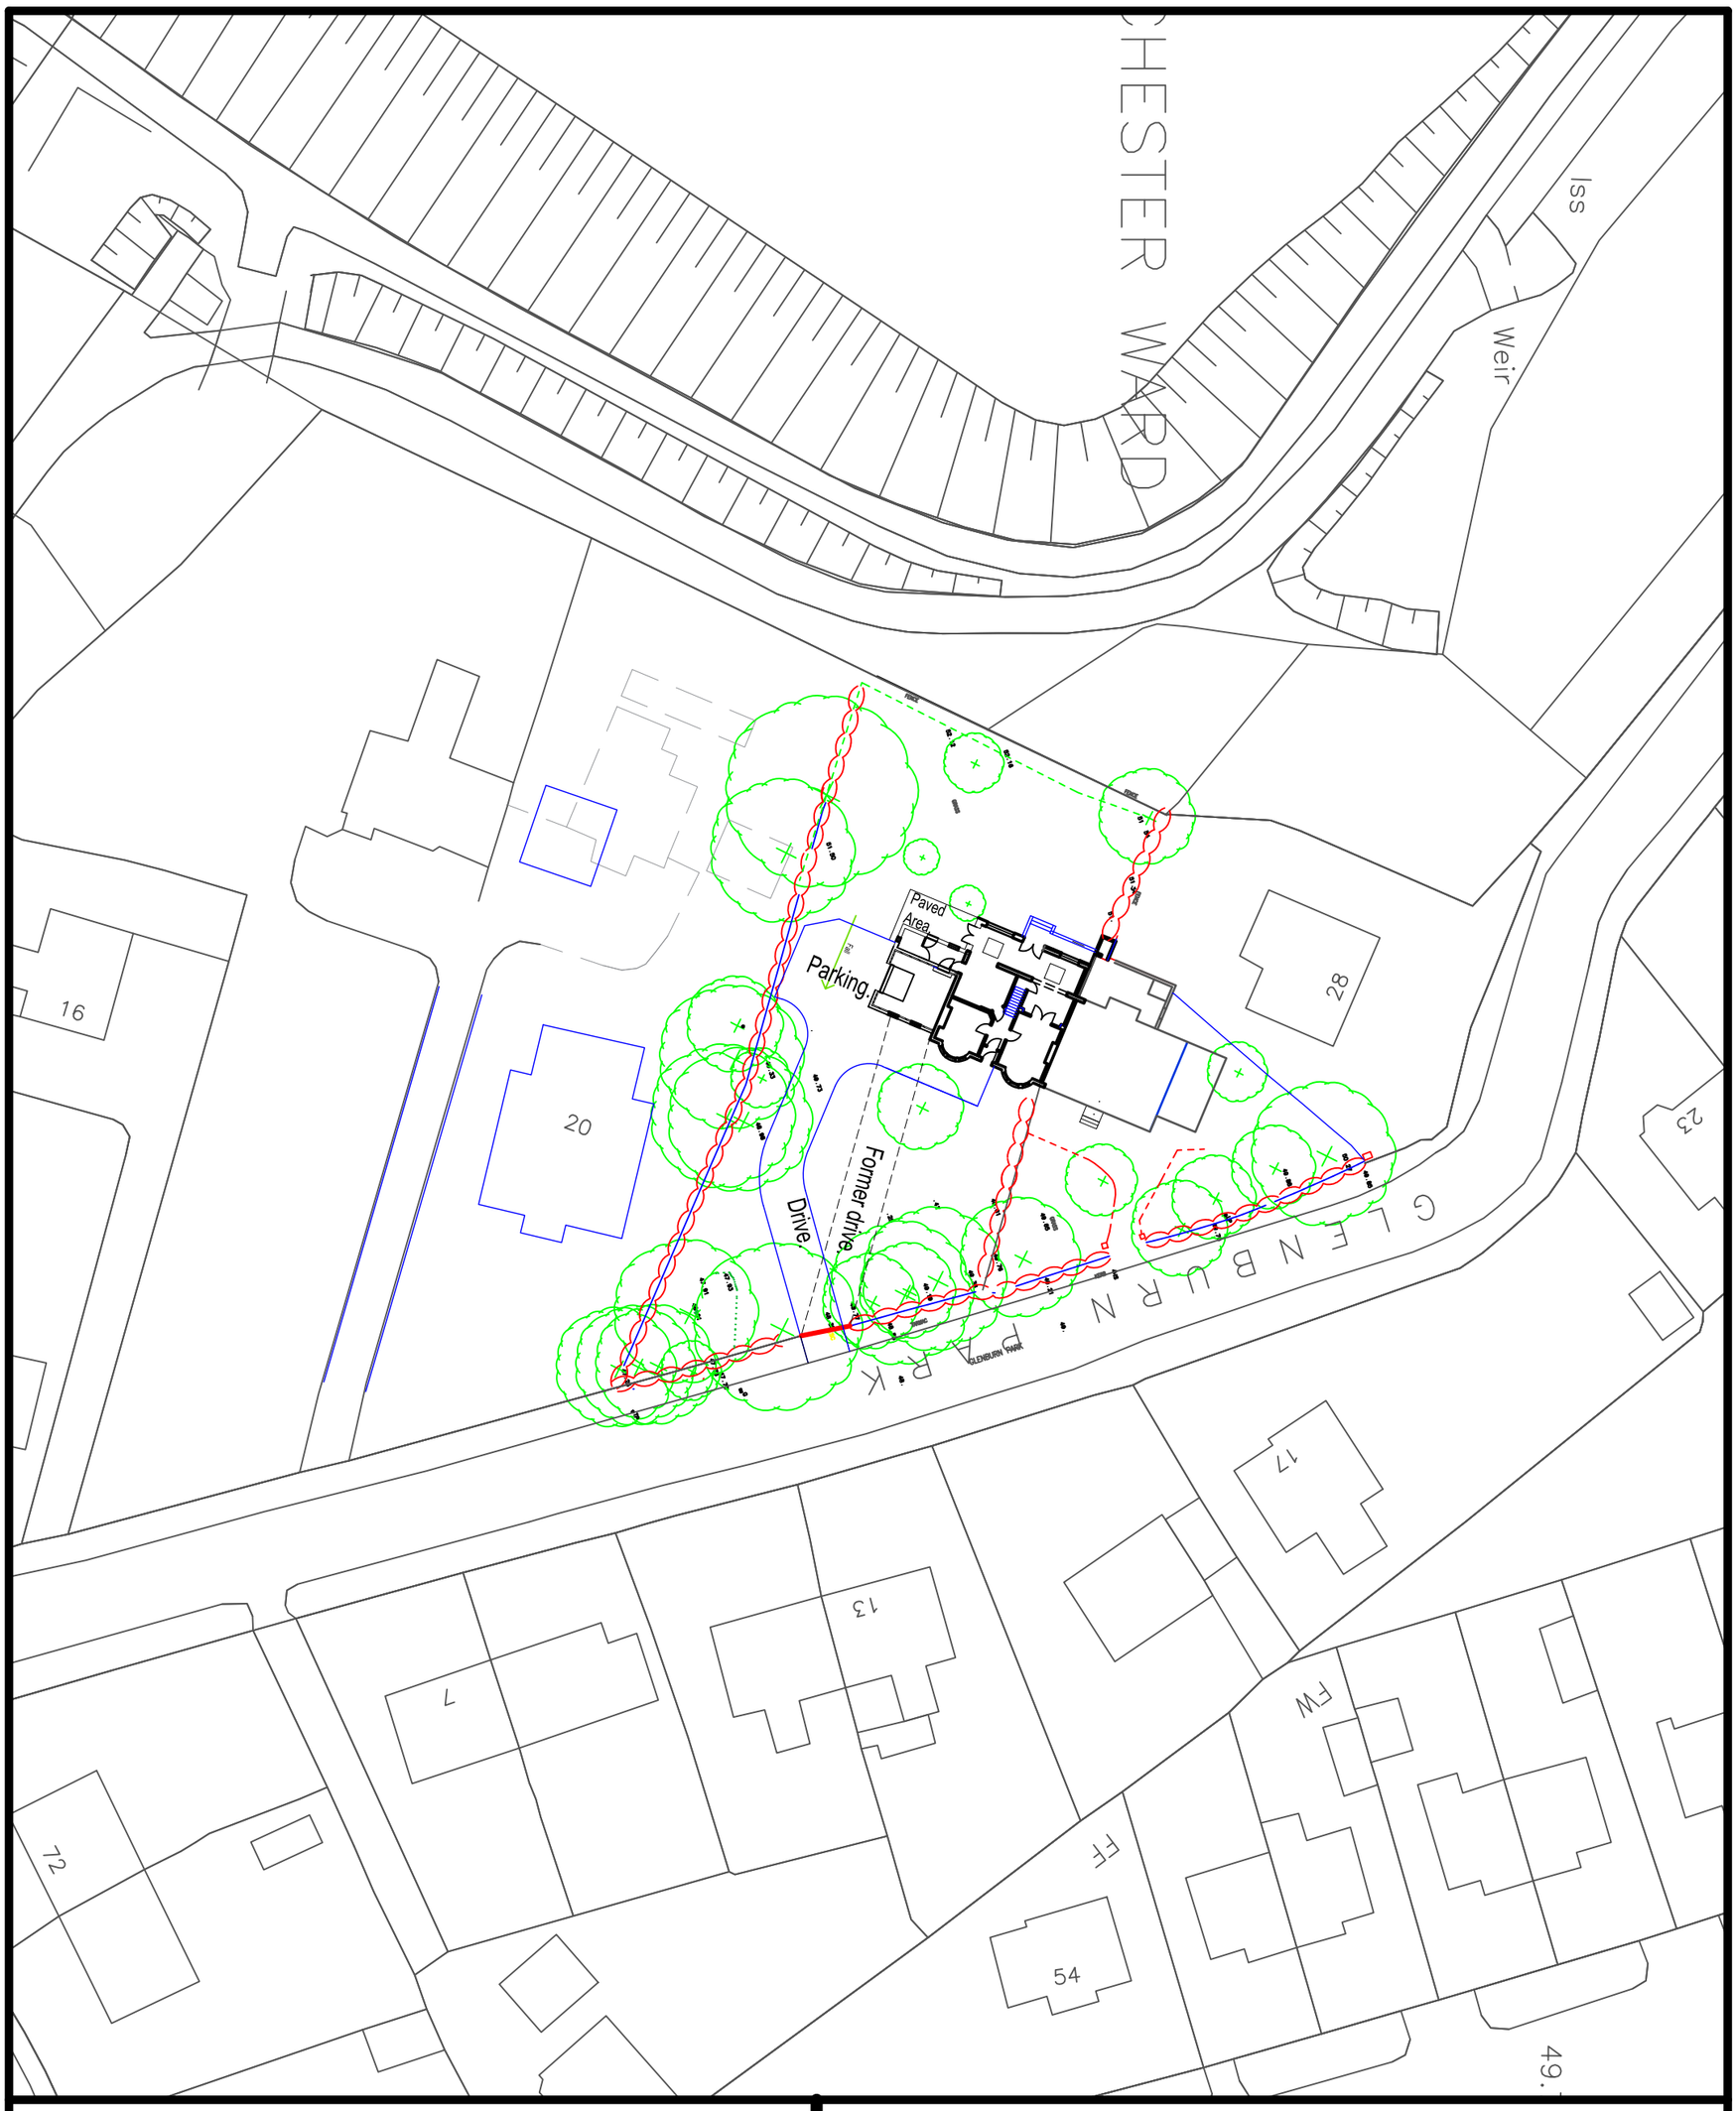

Architectural & Landscape Design Associates
537 Antrim Road, Belfast BT15 3BU.
Tel - 02890-778090 (Tue, Frid, Sat a.m.)
- 02893 353052 (Mon, Thur,) (Wed either)
Fax - 02890-776457 (also phone line of messages)
e-mail alan.a.warren@btinternet.com

Copyright A.L.D.A.

CAD DWG FILE: E-4 BLOCK PLAN	PROJECT: BLOCK PLAN
DRAWN BY: –	PROJECT NO: G-04-11
CHK'D BY: –	DATE: 08 December 2022

SHEET TITLE
BLOCK PLAN

PROJECT
24 Glenburn Park

Scale 1:500

DRAWING
E-4